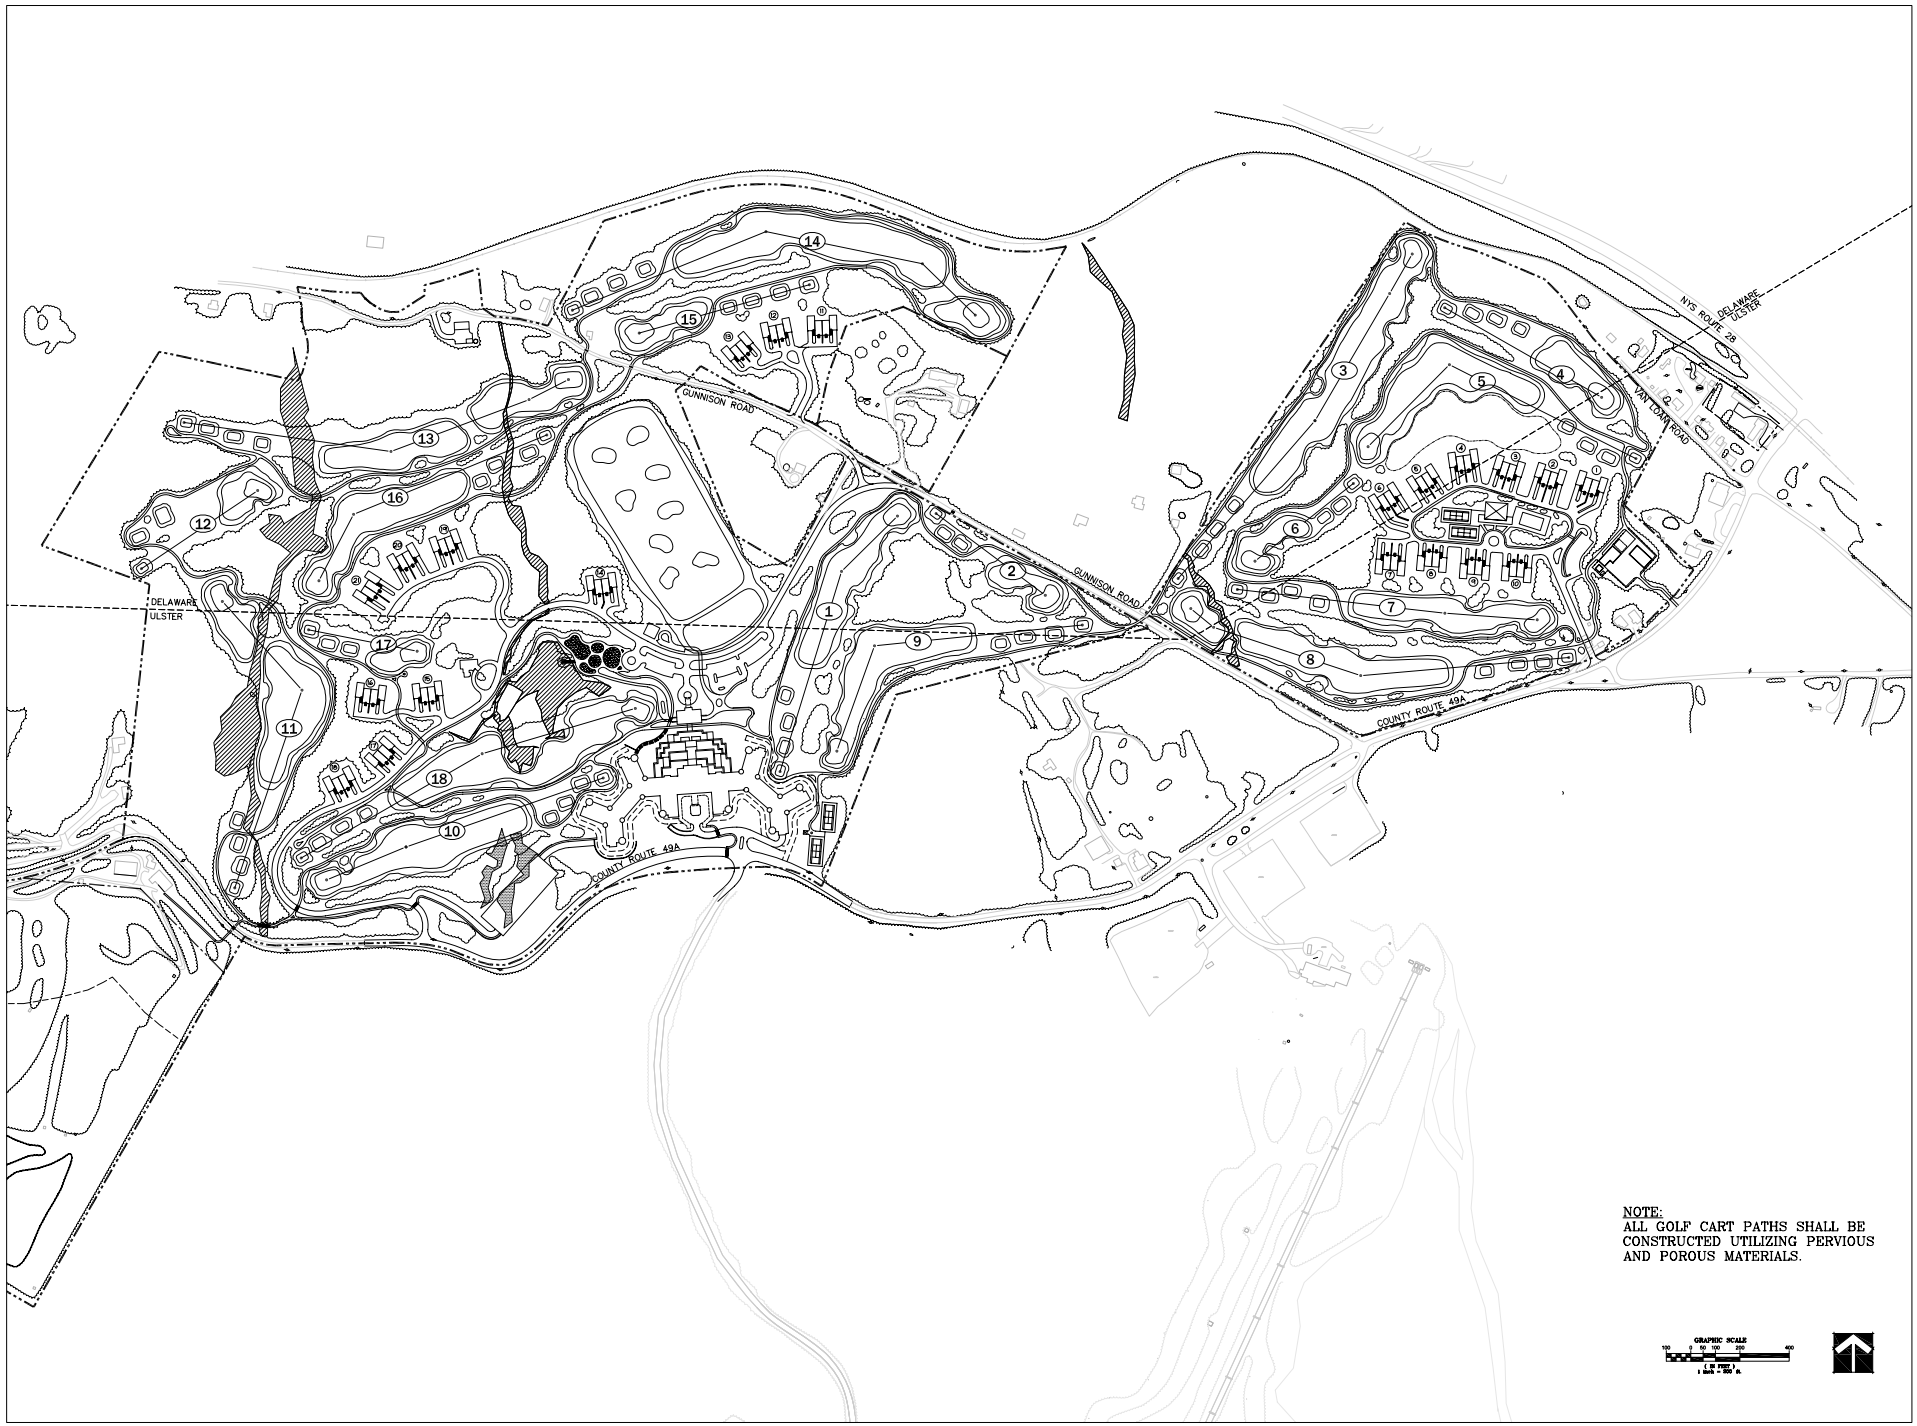

NOTE:
ALL GOLF CART PATHS SHALL BE CONSTRUCTED UTILIZING PERVIOUS AND POROUS MATERIALS.

GRAPHIC SCALE
100 0 50 100 200 400
(IN FEET)
1 inch = 100 ft.

the LA group
Landscape Architecture and Engineering, P.C.
49 Long Alley
Saratoga Springs
New York 12866
518/587-8100
Telefax 518/587-0480

Unauthorized alteration or addition to this document is a violation of Section 7209 of the New York State Education Law.

© the LA Group 2007

Design DRC
Drawn RAB
Checked DRC

Engineering Consultant:
Lapierre Engineering, PC
P.O. Box 989
Albany, NY 12201
518/452-2081

Traffic Consultant:
Creighton-Manning Eng., LLP
Albany, NY 12205-1053
518/448-4008

Survey Consultant:
Sutter Eng. & Surveying, PC
P.O. Box 98
Margaretville, NY 12455
845/586-2400

Golf Course Architect:
Lee Enterprises and Assoc.
3167 Lenox Road
Atlanta, Atlanta, GA 31322
404/816-3679

Hydrogeologic Consultant:
John Mathes
400 Pearl Street
Albany, New York 12205
518/346-6285

Recreation Planning:
RK Tucker
PO Box 1000
Bernardsville, NJ 07924
908/766-0066

Legal Consultant:
Phillips Nizer
666 Fifth Avenue
New York, NY 10103
212/751-2637

Design Consultant:
Hart/Howerton
Grand Central Port
40 West 45th St
New York, NY 10036
212/685-3431

Design Consultant:
Hine Sun Tower
1701 N.W. Washington Street
Orlando, Florida 32803
407/894-0937

Counsel:
Hodgson, Russ, Andrews, & Hanna
Albany, NY 12205
518/436-7400

PREPARED FOR:
CROSSROADS VENTURES LLC.
P.O. BOX 267
MT. TREMPER, NY 12457

WILDACRES RESORT

MASTER PLAN - Agreement in Principle

Revisions

Project 03008
Date 08/24/07
CAD # 03008WILD

EXHIBIT
A