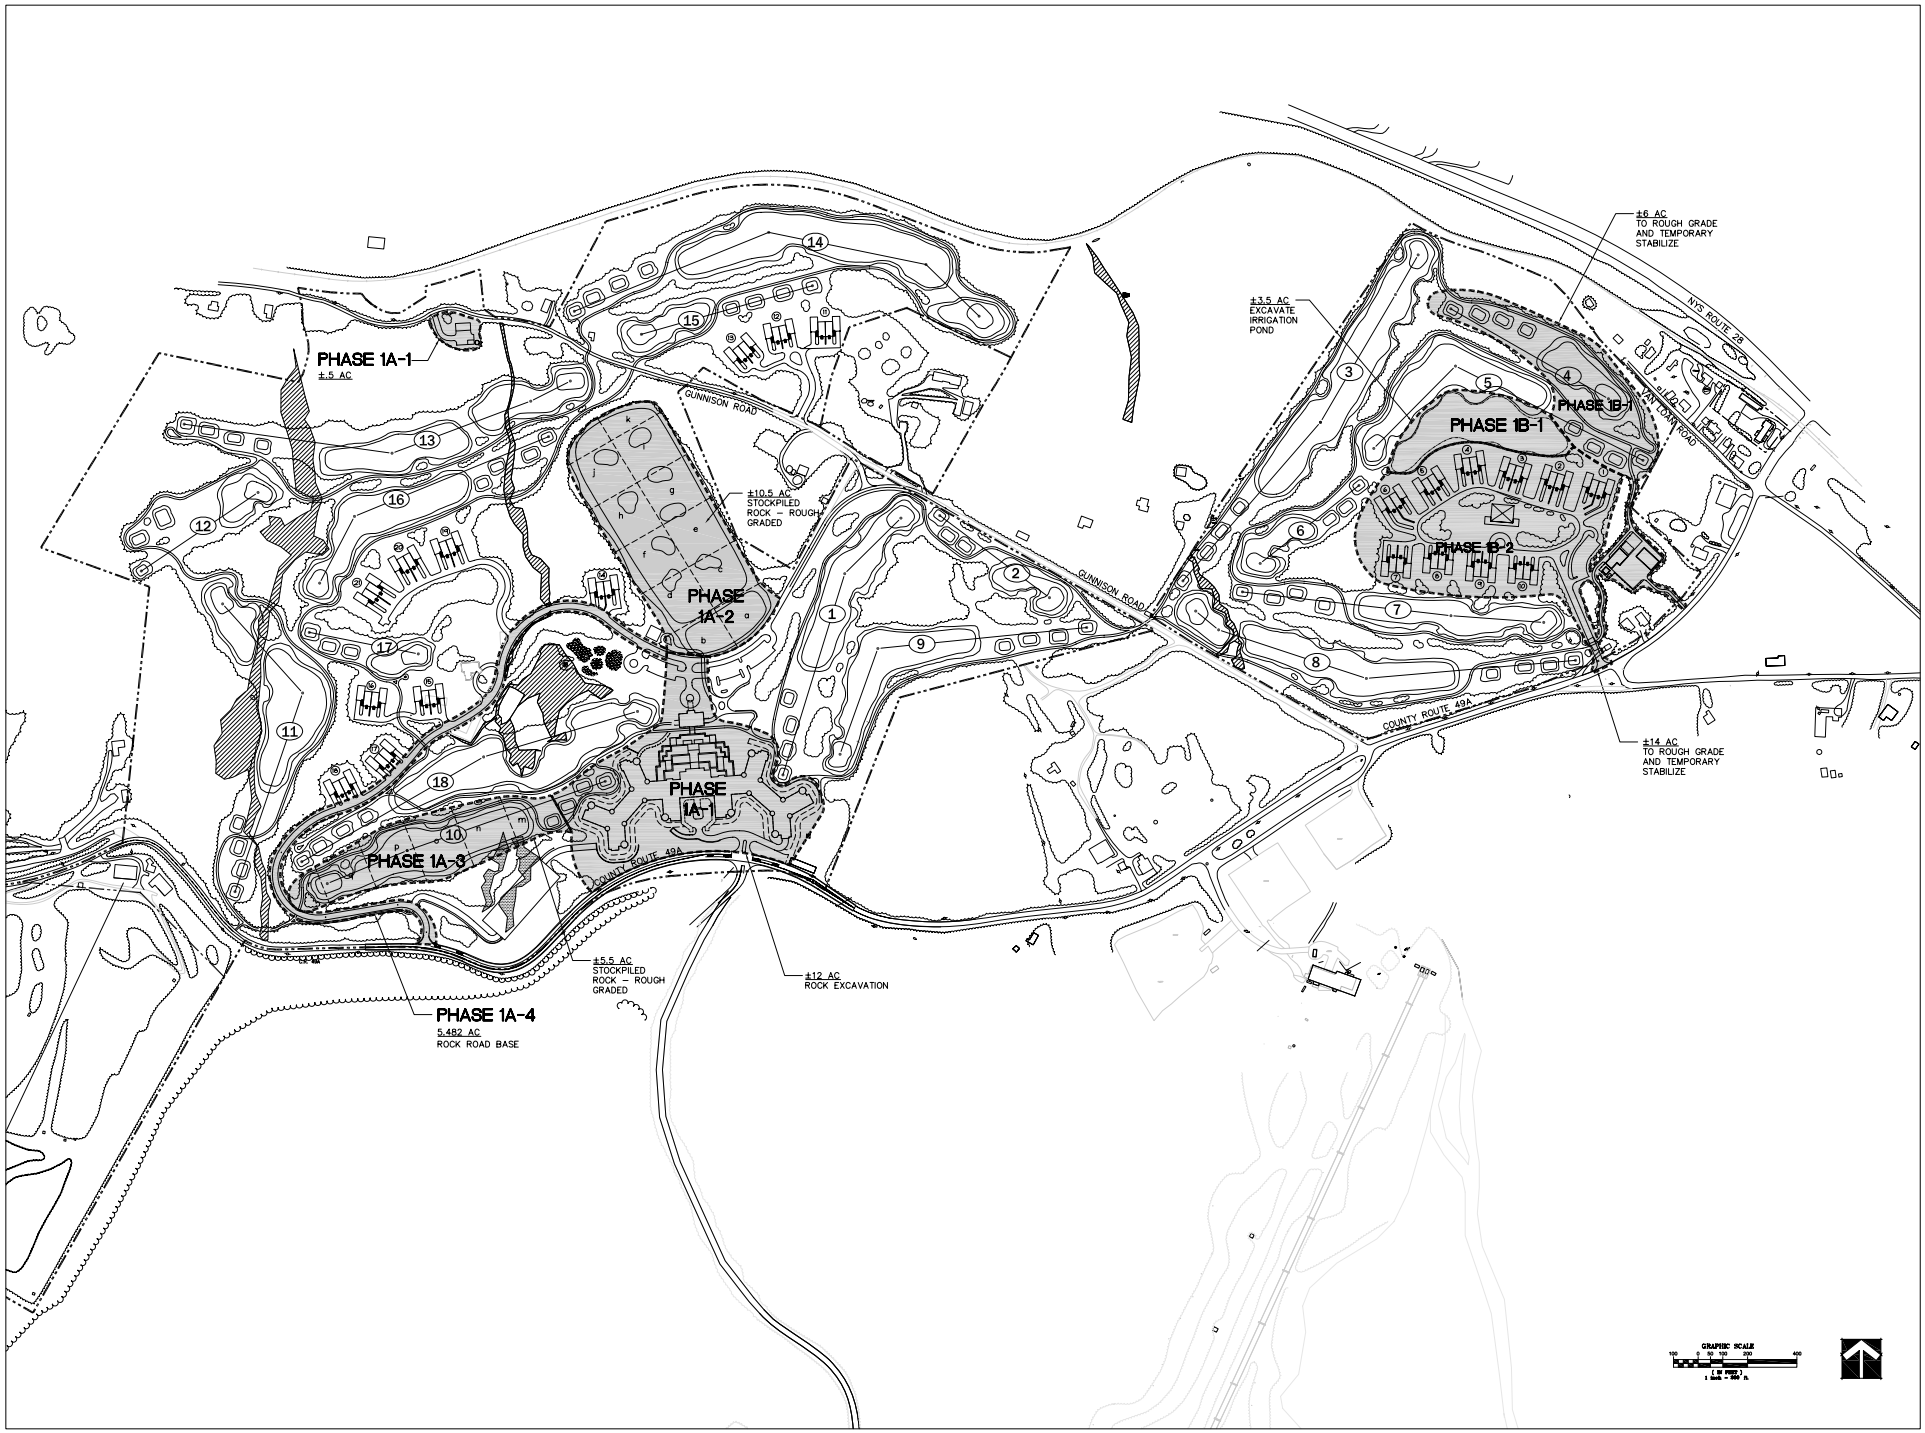

the LA group
Landscape Architecture
and Engineering, P.C.
40 Long Alley
Saratoga Springs
New York 12866
518/587-8100
Telefax 518/587-0180

Unauthorized alteration or addition to this document is a violation of Section 7209 of the New York State Education Law.

© the LA Group 2007

Design DRC
Drawn RAB
Checked DRC

Engineering Consultant:
McPhillips Engineering, PC
P.O. Box 1000
Gansevoort, NY 12831
518/792-1290

Traffic Consultant:
Creighton Manning Eng., LLP
Albany, NY 12205-1685
518/456-5325

Survey Consultant:
Hydrel Eng. & Surveying, PC
P.O. Box 1754
Saratoga, NY 12435
845/595-2490

Golf Course Architect:
Gil Hanse Design and Assoc.
P.O. Box 1000
St. Simons Island, GA 31522
912/638-3979

Hydrogeologic Consultant:
Mark Gaynor
P.O. Box 1000
Saratoga Springs, NY 12065
518/584-8955

Recreation Planning:
R. Nelson
P.O. Box 1000
Burlington, VT 05401
802/862-3366

Design Consultant:
Paul Rudolph
P.O. Box 1000
New York, NY 10021
212/734-3017

Design Consultant:
Neil Prosperin
P.O. Box 1000
New York, NY 10016
212/685-5631

Design Consultant:
New Leo Design
1701 East Washington Street
Phoenix, Arizona 85034
602/894-0337

Counsel:
Whiteman, Osterman, & Hanna
P.O. Box 1000
Albany, NY 12207
518/487-7400

PREPARED FOR:
CROSSROADS VENTURES LLC.
P.O. BOX 207
MT. TRAMPER, NY 12857

WILDACRES RESORT

Title
CONSTRUCTION PHASING PLAN- PHASE 1
- Agreement in Principle

Revisions

Project 03006
Date 08/20/07
CAD # 03006WILD

EXHIBIT
D-1